FINISH NOTES:

- INSTALL NEW 3-1/2" SELECT OAK FLOORING BUTTED UP TO EXISTING OAK FLOORING (FLOOR FINISHING TO BE DONE BY OTHERS)
- INSTALL NEW EUROPEAN CABINETRY WITH MATCHING RISERS AS PER PLAN
- INSTALL NEW NOSE AND COVE LIGHT RAIL WITH 1/4" LIGHT PANEL (FINISHED TO MATCH CABINETS)
- INSTALL NEW 5-3/8", GSL SBC514 PRIMED CROWN MOLDING AROUND ENTIRE KITCHEN/BUTLER'S PANTRY PERIMETER (FINISHING BY OTHERS)
- INSTALL NEW 4-5/8", GSL UC41 PRIMED CROWN MOLDING UNDER SOFFIT ONLY (FINISHING BY OTHERS)
- INSTALL NEW QUARTZ COUNTERTOPS, BACKSPLASH, AND WINDOW SILL
- INSTALL NEW REFRIGERATOR AND DISHWASHER PANELS
- INSTALL NEW CABINET DOOR/DRAWER HARDWARE
- INSTALL NEW 3/8" POLISHED GLASS SHELVES
- INSTALL NEW 1/8" GLASS IN CABINET DOORS
- INSTALL NEW 3-1/2" PRIMED COLONIAL CASING
- INSTALL NEW 5-1/4" PRIMED NECK BASE
- INSTALL NEW PLUMBING AND ELECTRICAL FINISHES
- PAINTING TO BE DONE BY OTHERS

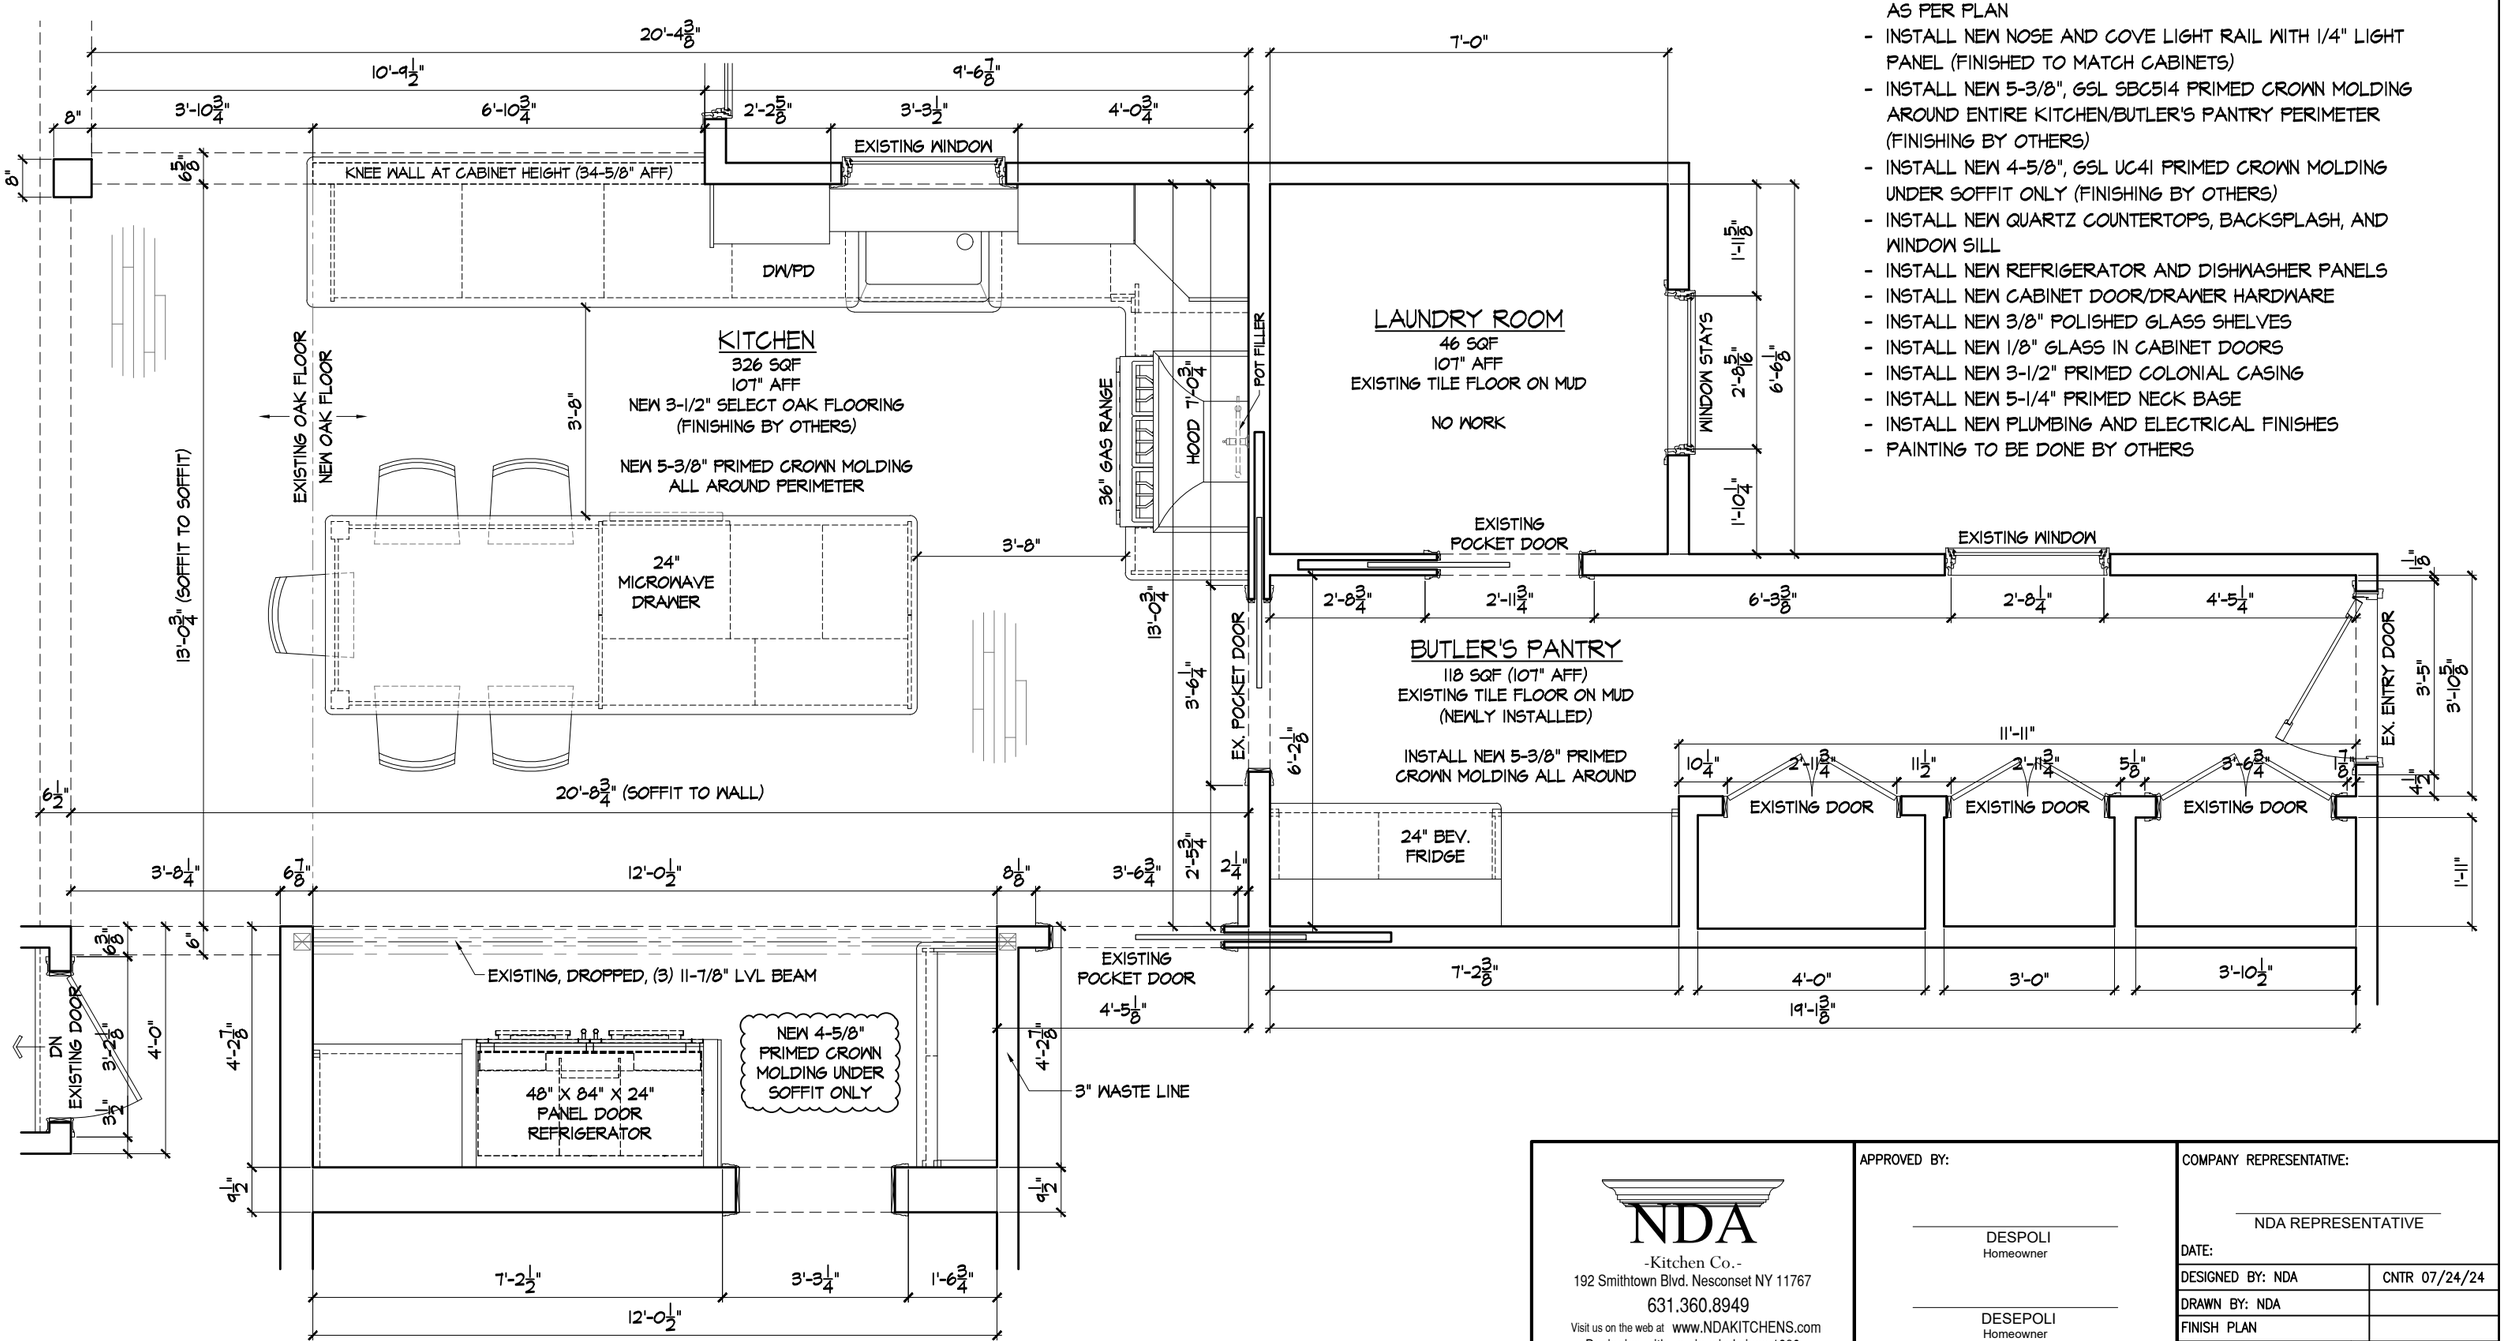

NDA
-Kitchen Co.-
192 Smithtown Blvd. Nesconset NY 11767
631.360.8949
Visit us on the web at www.NDAKITCHENS.com
Designing with you in mind since 1980

APPROVED BY:

DESPOLI
Homeowner

DESEPOLI
Homeowner

DATE:

COMPANY REPRESENTATIVE:

NDA REPRESENTATIVE

DATE:

DESIGNED BY: NDA	CNTR 07/24/24
DRAWN BY: NDA	
FINISH PLAN	
DRAWING: 8485	SHEET 3 of 5
SCALE: 3/8"=1'-0"	